SAFETY GLAZING ZONES

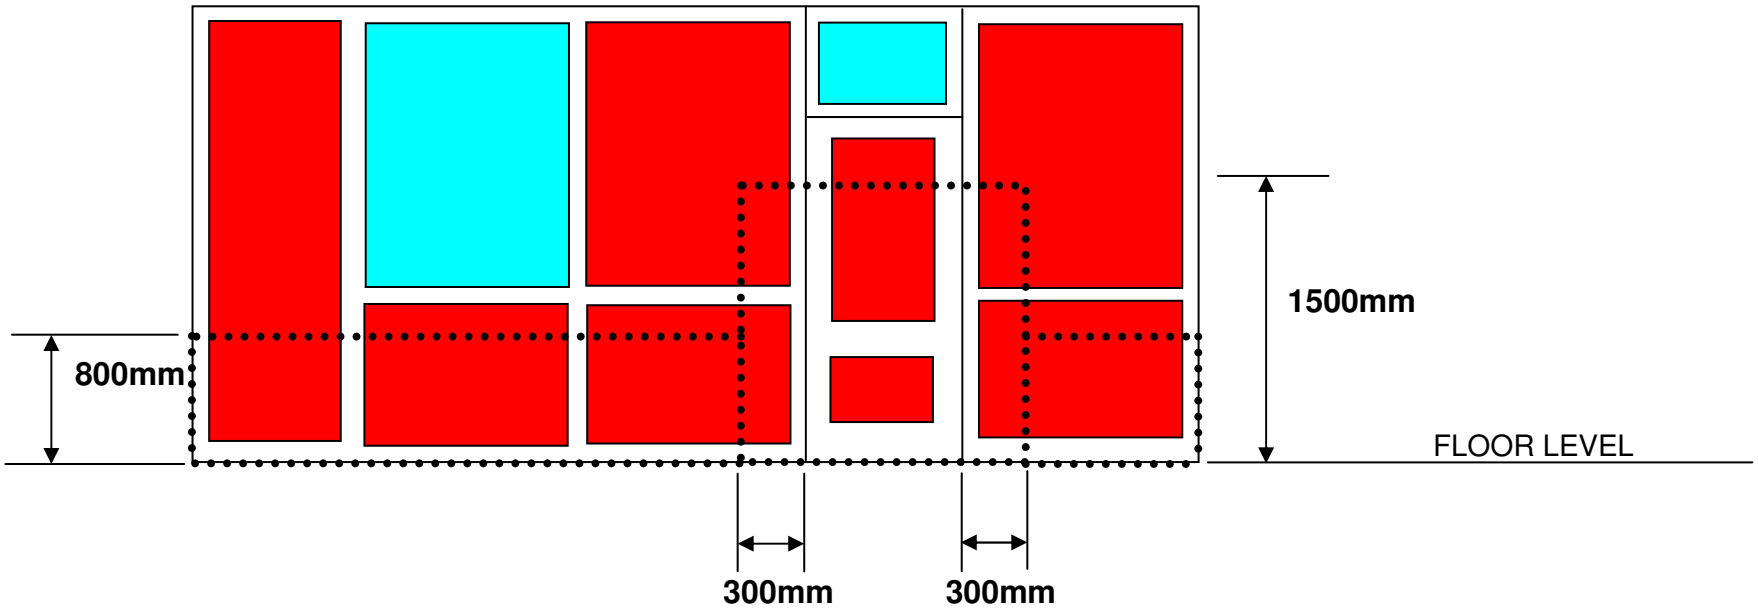

SAFETY GLAZING ZONES WITHIN THE DOTTED AREAS
800MM FROM FLOOR LEVEL (EXCEPT WITHIN 300MM OF A DOOR SEE BELOW)
DOOR ZONES - WITHIN 300MM EACH SIDE OF A DOOR & WITHIN 1500MM FROM FLOOR LEVEL

SAFETY GLASS NOT REQUIRED

SAFETY GLASS REQUIRED

THIS DOCUMENT IS A GUIDE ONLY – FOR FURTHER OR UPTO DATE INFORMATION CONTACT YOUR LOCAL AUTHORITY